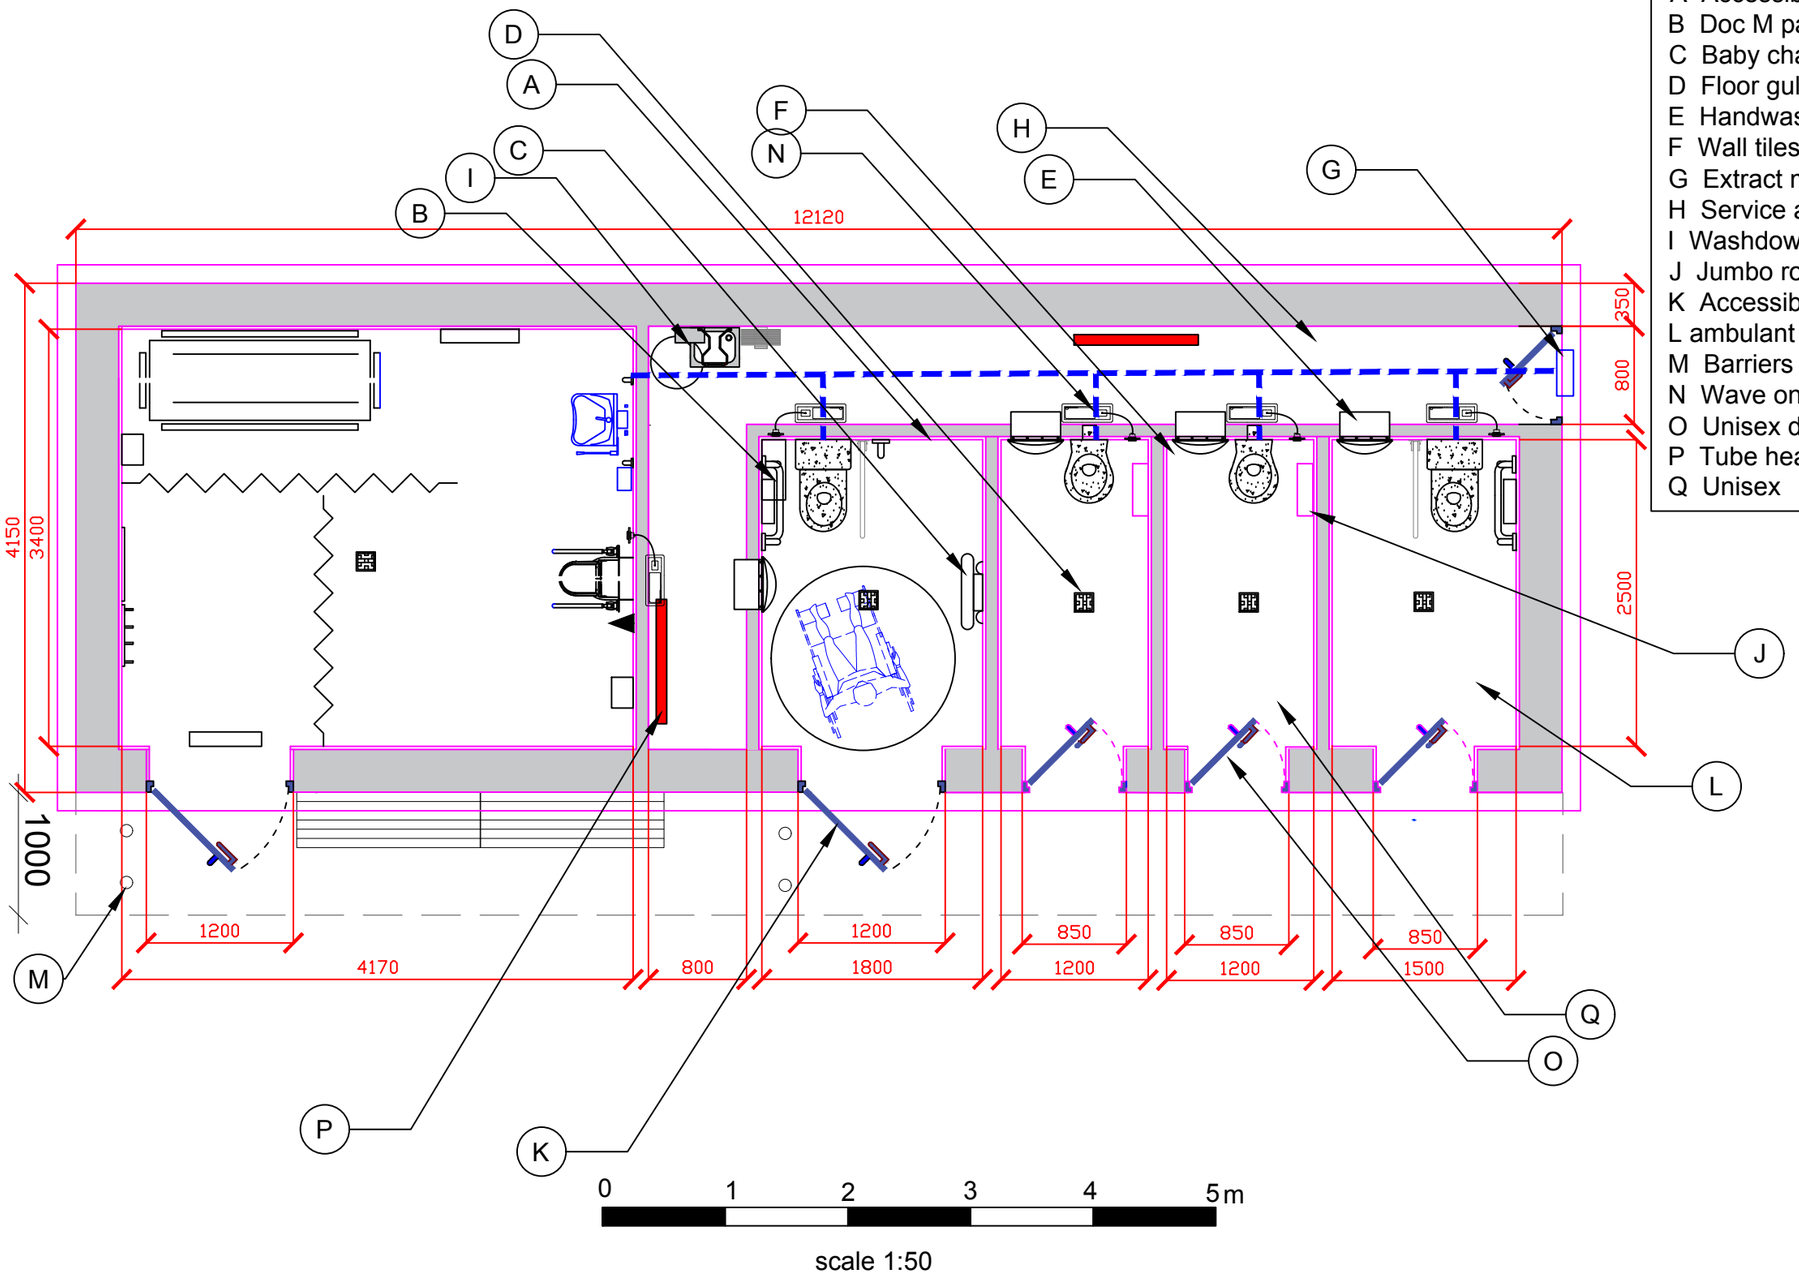

scale 1:50

SUGGESTIONS

A Accessible to building regs.
B Doc M pack
C Baby change
D Floor gully
E Handwash/dryer
F Wall tiles & altro classic flooring
G Extract min. 6L/sec
H Service area
I Washdown
J Jumbo roll holder
K Accessible door
L ambulant
M Barriers
N Wave on flush system
O Unisex door
P Tube heater frost protection service area
Q Unisex

REV	DATE	DESCRIPTION

CLIENT

DUBLIN
CITY COUNCIL

DRAWING TITLE

ST ANNES PARK
CHANGING PLACE UNIT

SCALE	DATE	DRAWN BY	CHECKED BY
1:50	NOV-2020	B W DAVIES	

@A3

healthmatic
REDMAN ROAD
PORTE MARSH IND. ESTATE
CALNE
WILTS
SN11 9PR
Tel: 01249 822063
Fax: 01249 823140
e-mail ops@healthmatic.com

DRAWING NUMBER	REVISION
HM-DCC-SAPCP-01	

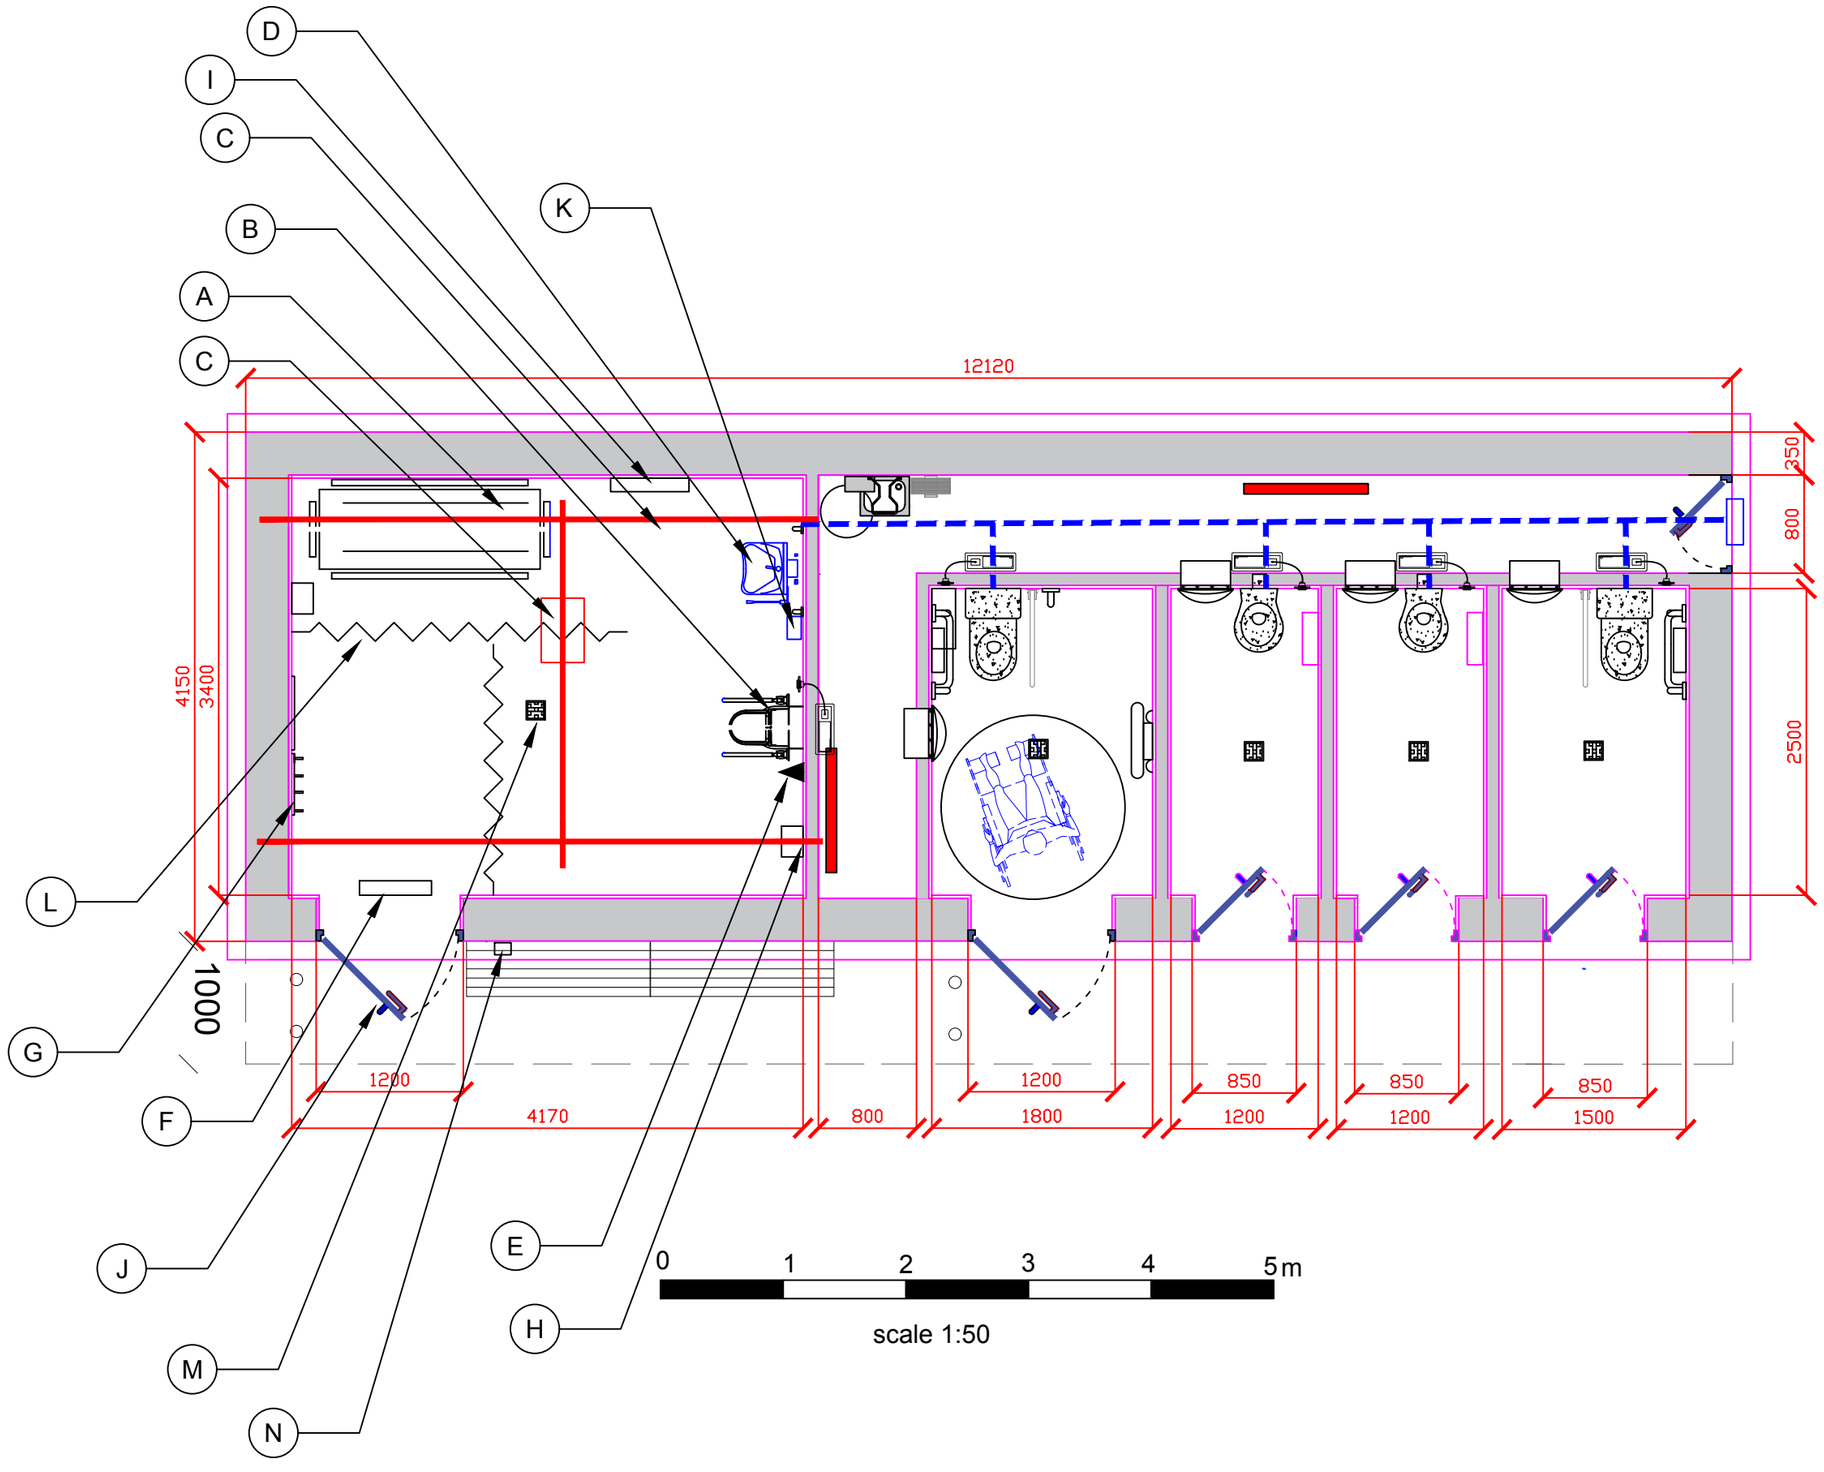

CHANGING SPACE LEGEND

A Height adjustable changing bench
B Wc adjustable with close shower facility
C Ceiling hoist and track
D Wash basin, adjustable
E SOS
F Heater
G Mirror and hooks
H Sanitory bin
I Wide paper dispensor
J Accessible door
K Hand dryer
L Retractable privacy curtains
M Floor gully
N Keypad entry system

REV	DATE	DESCRIPTION

CLIENT

DUBLIN
CITY COUNCIL

DRAWING TITLE

ST ANNES PARK
CHANGING PLACE UNIT

SCALE	DATE	DRAWN BY	CHECKED BY
1:50	NOV-2020	B W DAVIES	

@A3

healthmatic
REDMAN ROAD
PORTE MARSH IND. ESTATE
CALNE
WILTS
SN11 9PR
Tel: 01249 822063
Fax: 01249 823140
e-mail ops@healthmatic.com

DRAWING NUMBER	REVISION
HM-DCC-SAPCP-02	

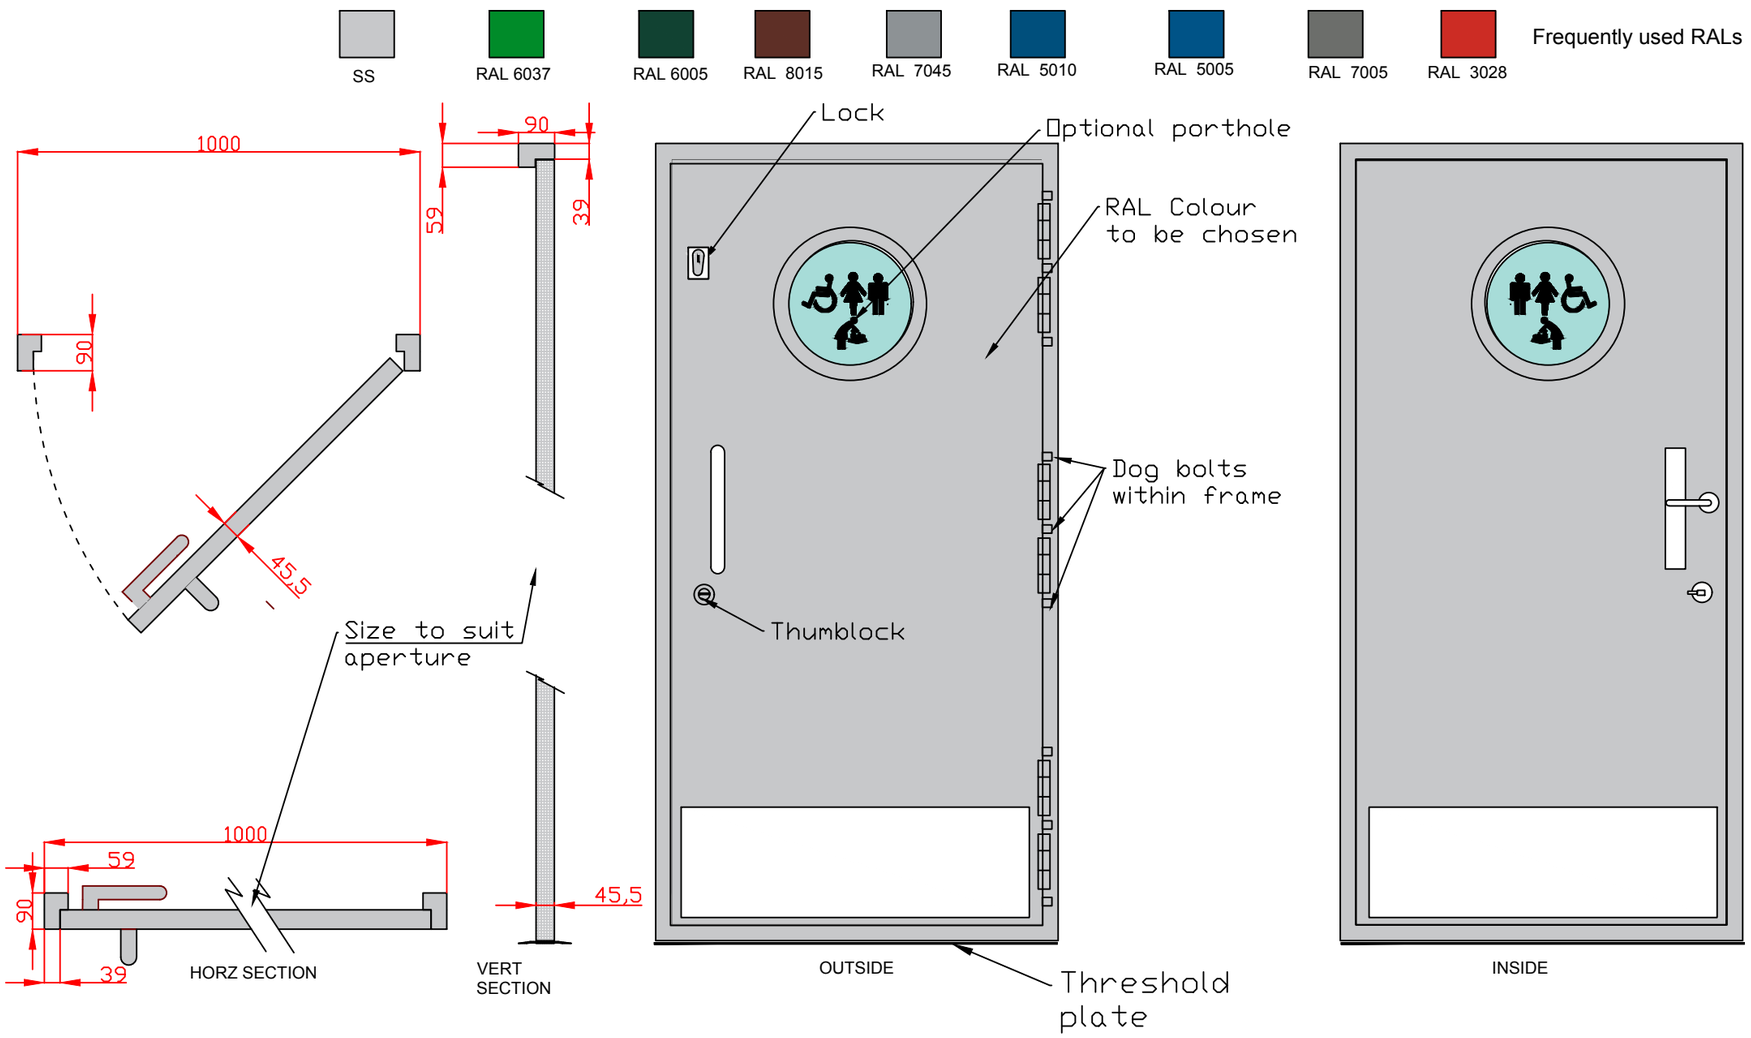

HEALTHMATIC TOILET DOOR

REV	DATE	DESCRIPTION

CLIENT

DUBLIN
CITY COUNCIL

DRAWING TITLE

ST ANNES PARK
CHANGING PLACE UNIT

SCALE	DATE	DRAWN BY	CHECKED BY
	NOV-2020	B W DAVIES	

@A3

healthmatic
REDMAN ROAD
PORTE MARSH IND. ESTATE
CALNE
WILTS
SN11 9PR
Tel: 01249 822063
Fax: 01249 823140
e-mail ops@healthmatic.com

DRAWING NUMBER	REVISION
HM-DCC-SAPCP-03	