NOTE
This is a flexible option

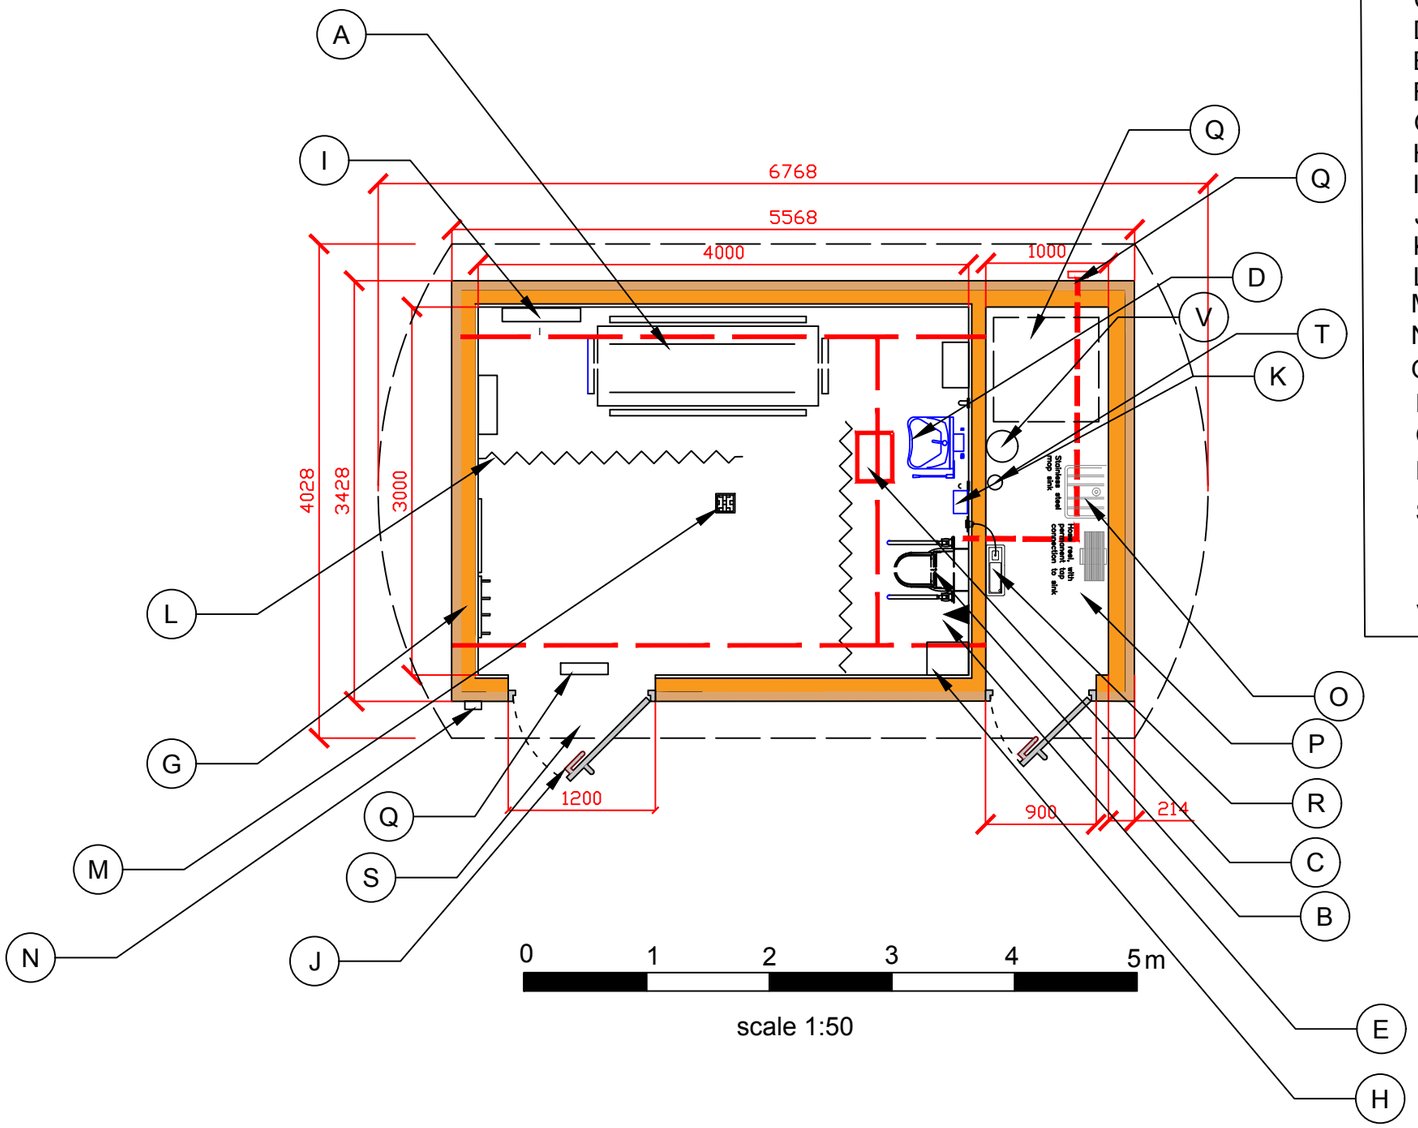

scale 1:50

CHANGING PLACE LEGEND

A Height adjustable changing bench
B Wc adjustable with close shower facility
C Ceiling hoist and track
D Wash basin, adjustable
E SOS
F Heater
G Mirror and hooks
H Sanitory bin
I Wide paper dispensor
J Accessible door
K Hand dryer
L Retractable privacy curtains
M Floor gully
N Keypad entry system
O Washdown
P Service area
Q Extract min.6L/sec
R Wave-on flush system
S LED ribbon lights
T Downpipe rw.
U Services trap
V Water heater

REV	DATE	DESCRIPTION

CLIENT

DESIGN CP2

DRAWING TITLE

CHANGING PLACES
MODULAR UNIT

SCALE	DATE	DRAWN BY	CHECKED BY
1:50	APR-2021	B W DAVIES	

@A3

healthmatic
REDMAN ROAD
PORTE MARSH IND. ESTATE
CALNE
WILTS
SN11 9PR
Tel: 01249 822063
Fax: 01249 823140
e-mail ops@healthmatic.com

DRAWING NUMBER	REVISION

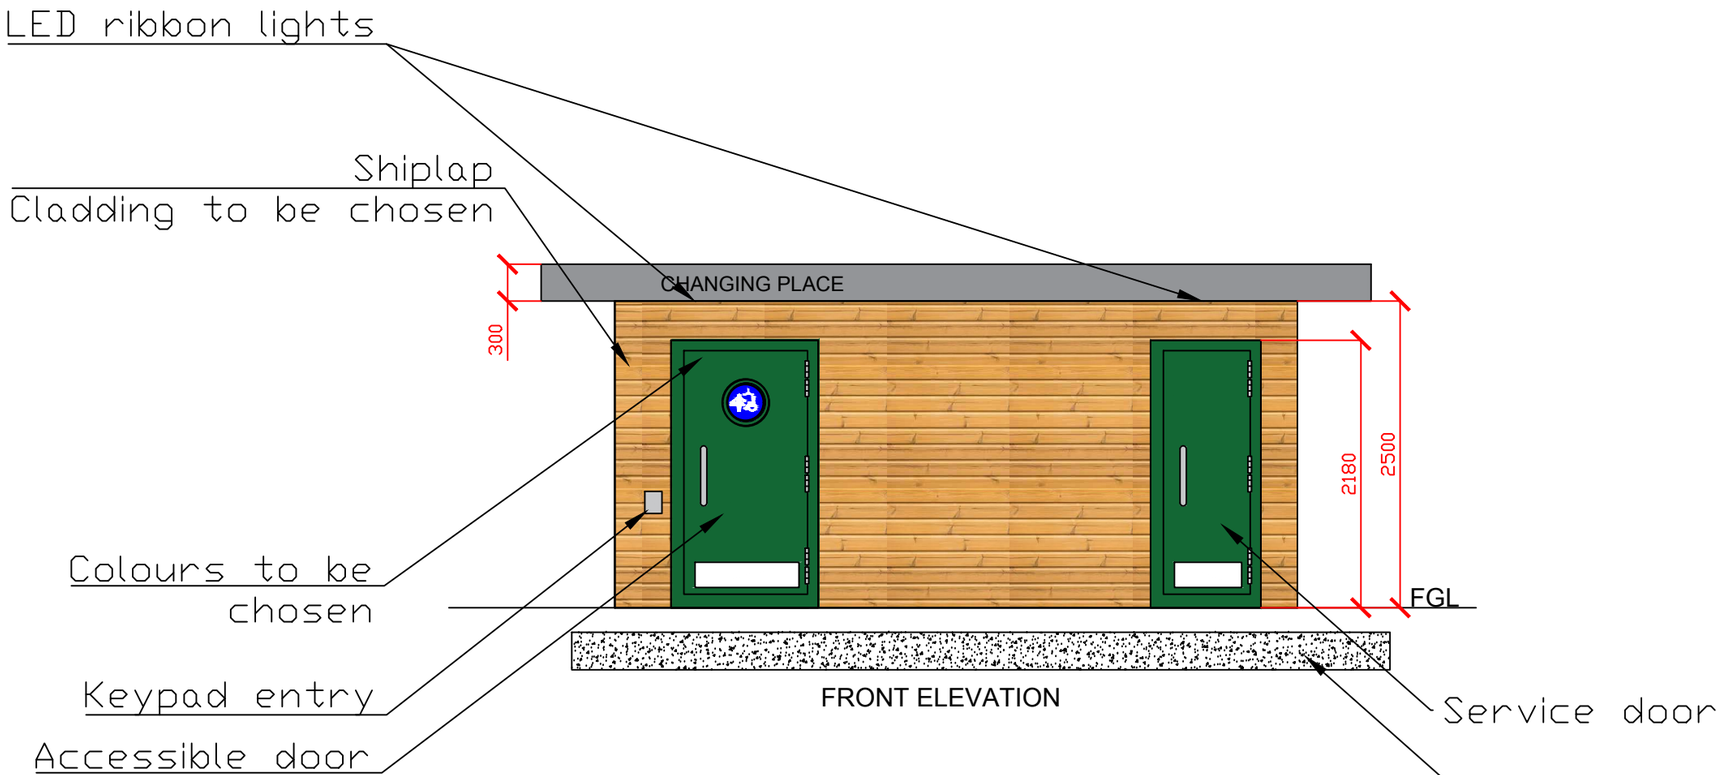

FRONT ELEVATION

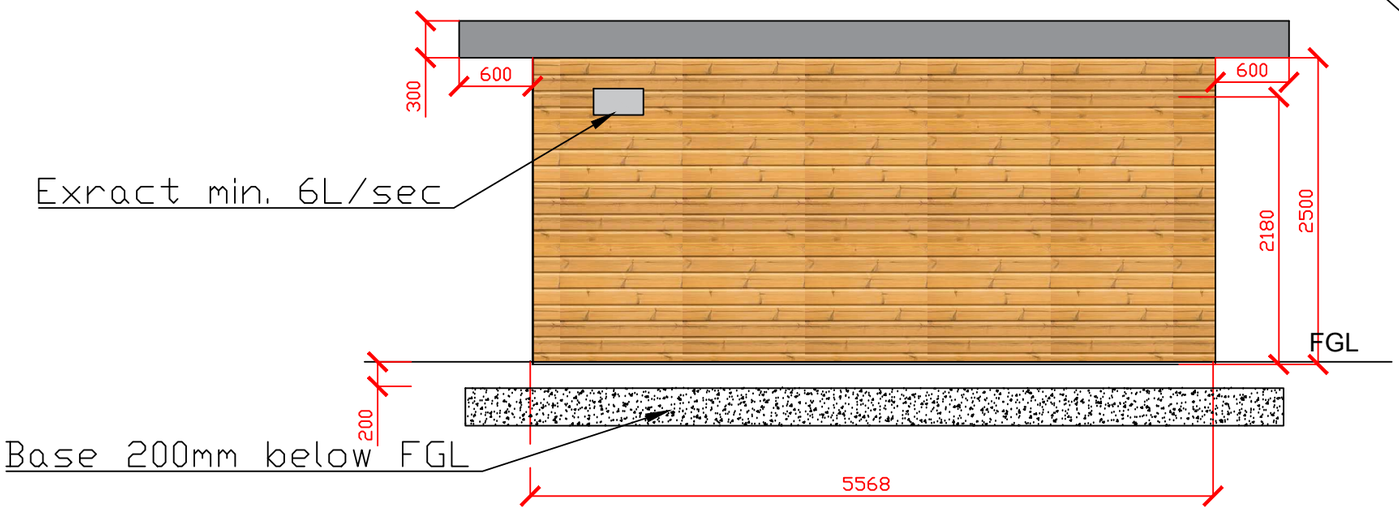

REAR ELEVATION

0 1 2 3 4 5m

REV	DATE	DESCRIPTION

CLIENT

DESIGN CP2

DRAWING TITLE

CHANGING PLACES MODULAR UNIT

SCALE	DATE	DRAWN BY	CHECKED BY
1:50	APR-2021	B W DAVIES	

@A3

healthmatic
REDMAN ROAD
PORTE MARSH IND. ESTATE
CALNE
WILTS
SN11 9PR
Tel: 01249 822063
Fax: 01249 823140
e-mail ops@healthmatic.com

DRAWING NUMBER	REVISION

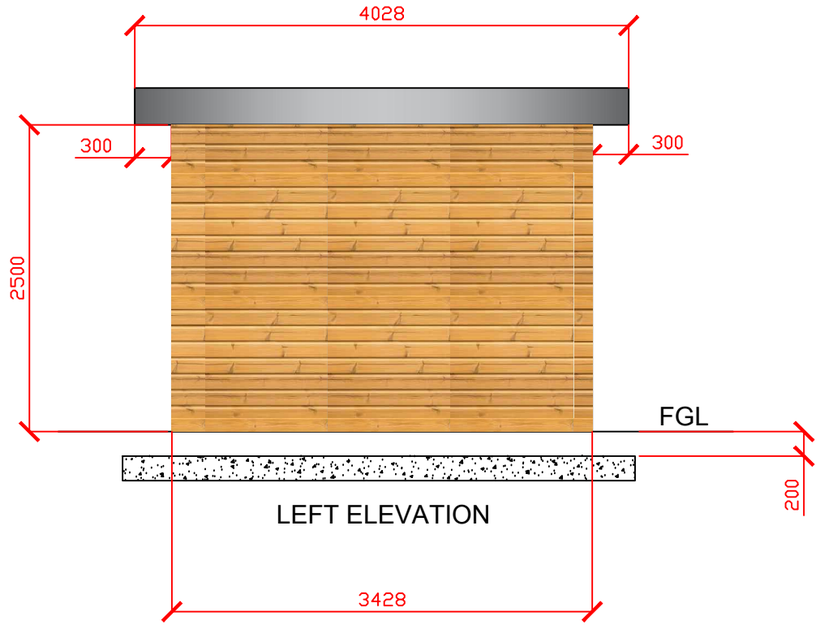

LEFT ELEVATION

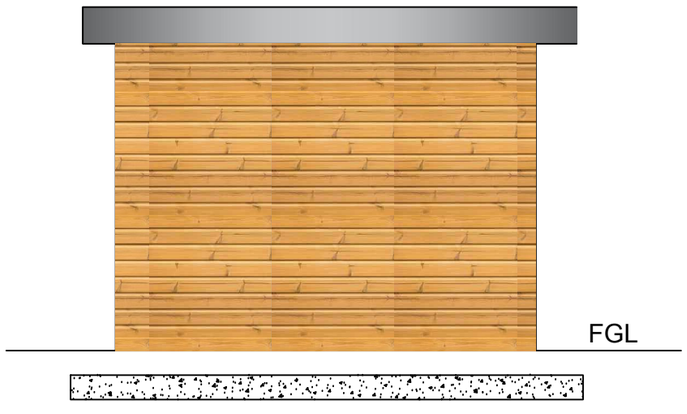

RIGHT ELEVATION

50x850mm

0 1 2 3 4 5m

scale 1:50

REV	DATE	DESCRIPTION

CLIENT

DESIGN CP2

DRAWING TITLE

CHANGING PLACES
MODULAR UNIT

SCALE	DATE	DRAWN BY	CHECKED BY
1:50	APR-202	B W DAVIES	

@A3

healthmatic
REDMAN ROAD
PORTE MARSH IND. ESTATE
CALNE
WILTS
SN11 9PR
Tel: 01249 822063
Fax: 01249 823140
e-mail ops@healthmatic.com

DRAWING NUMBER	REVISION

SS | RAL 6037 | RAL 6005 | RAL 8015 | RAL 7045 | RAL 5010 | RAL 5005 | RAL 7005 | RAL 3028 — Frequently used RALs

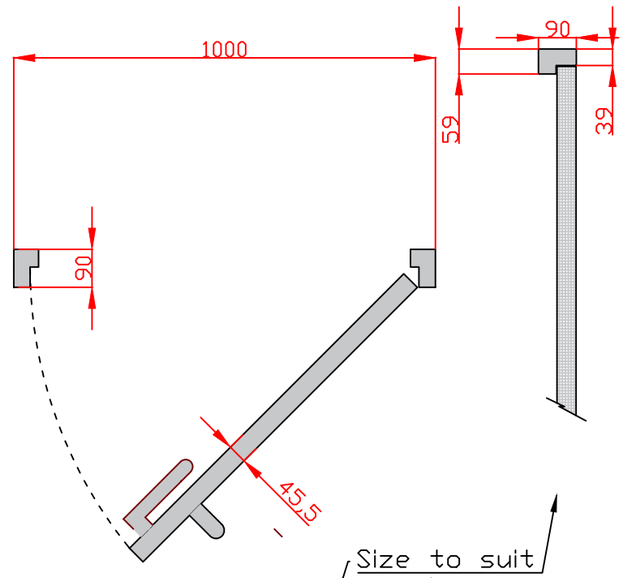

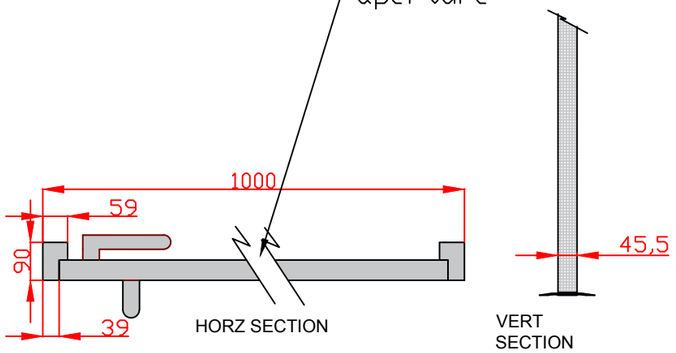

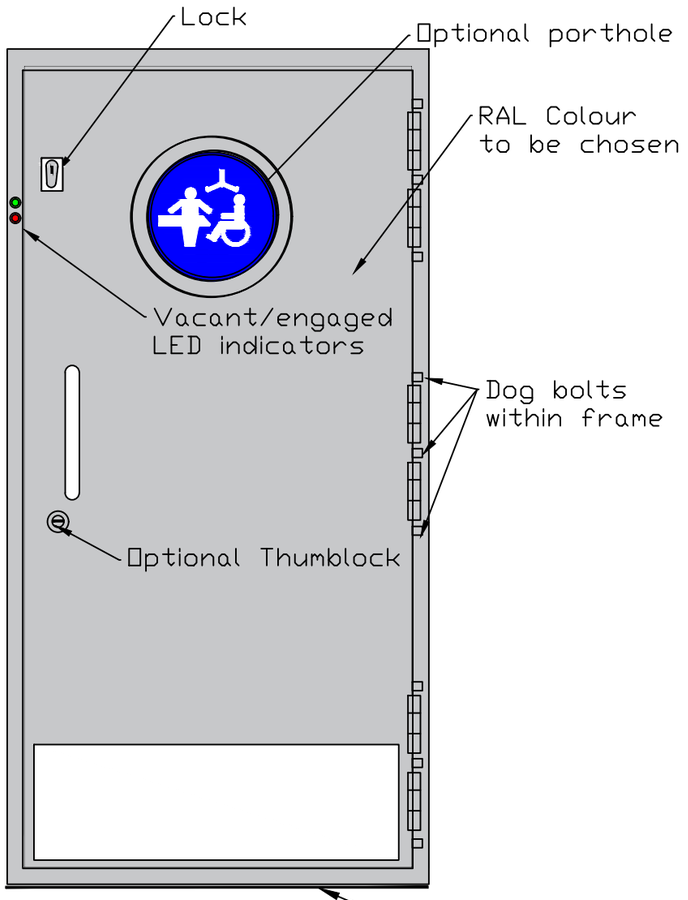

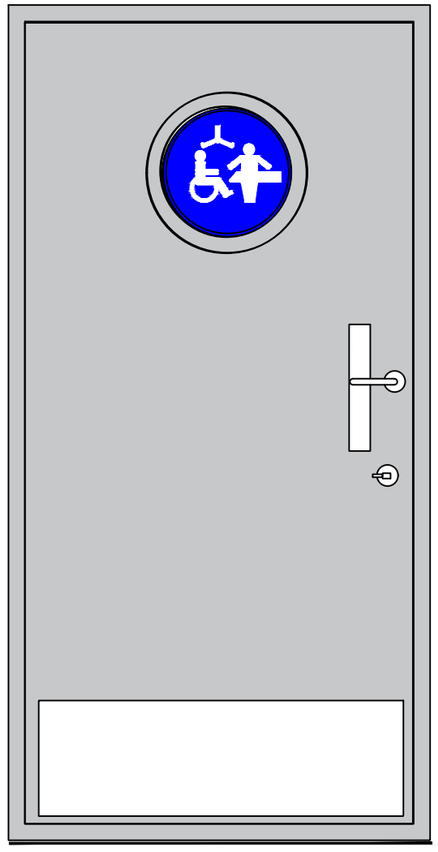

HEALTHMATIC TOILET DOOR

REV	DATE	DESCRIPTION

CLIENT

DESIGN CP2

DRAWING TITLE

CHANGING PLACES
MODULAR UNIT

SCALE	DATE	DRAWN BY	CHECKED BY
1:50	APR-2021	B W DAVIES	

@A3

healthmatic
REDMAN ROAD
PORTE MARSH IND. ESTATE
CALNE
WILTS
SN11 9PR
Tel: 01249 822063
Fax: 01249 823140
e-mail ops@healthmatic.com

DRAWING NUMBER	REVISION

BASE DETAIL

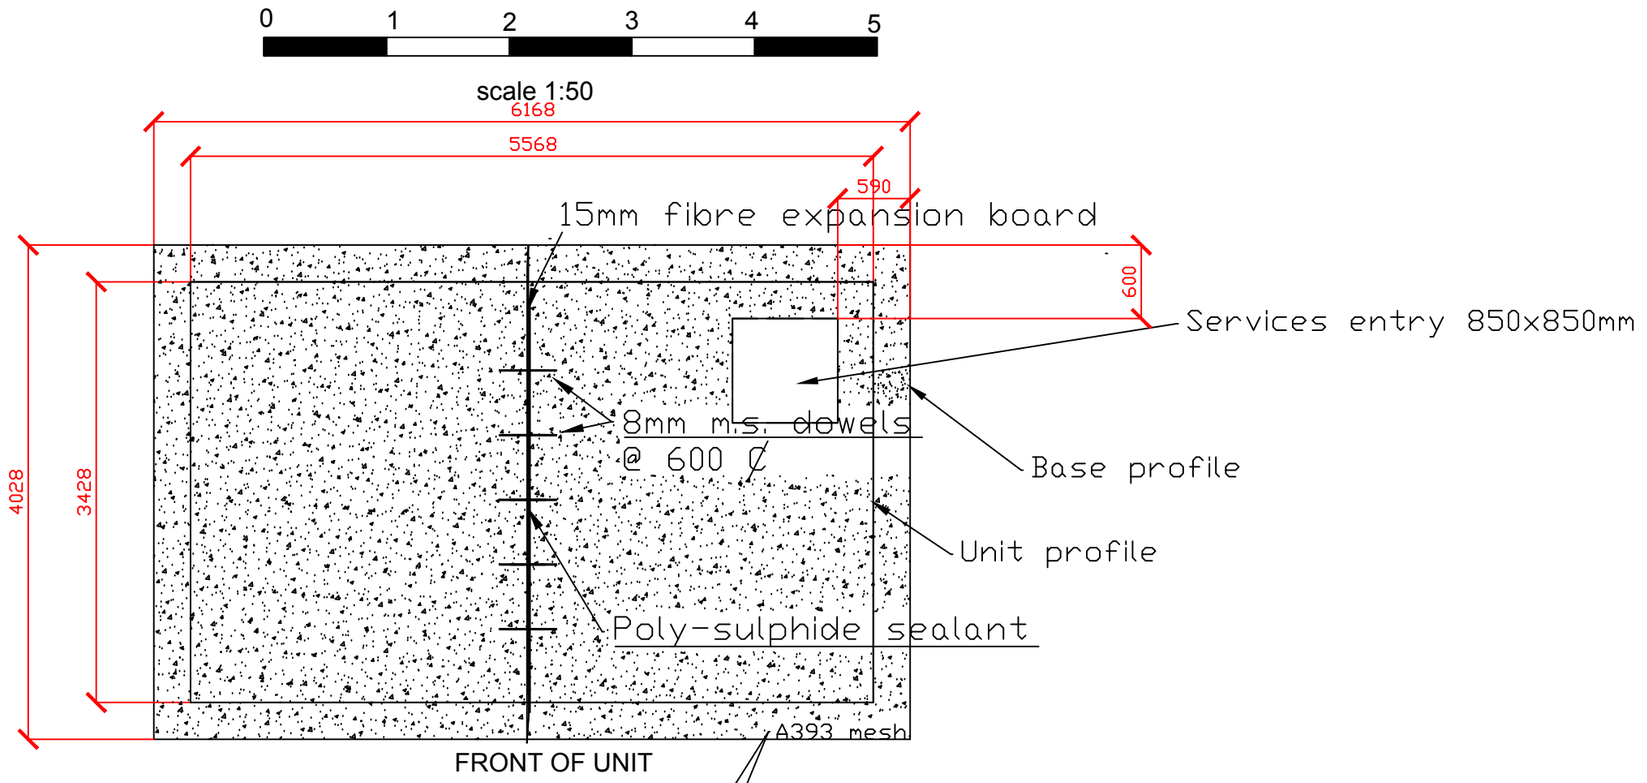

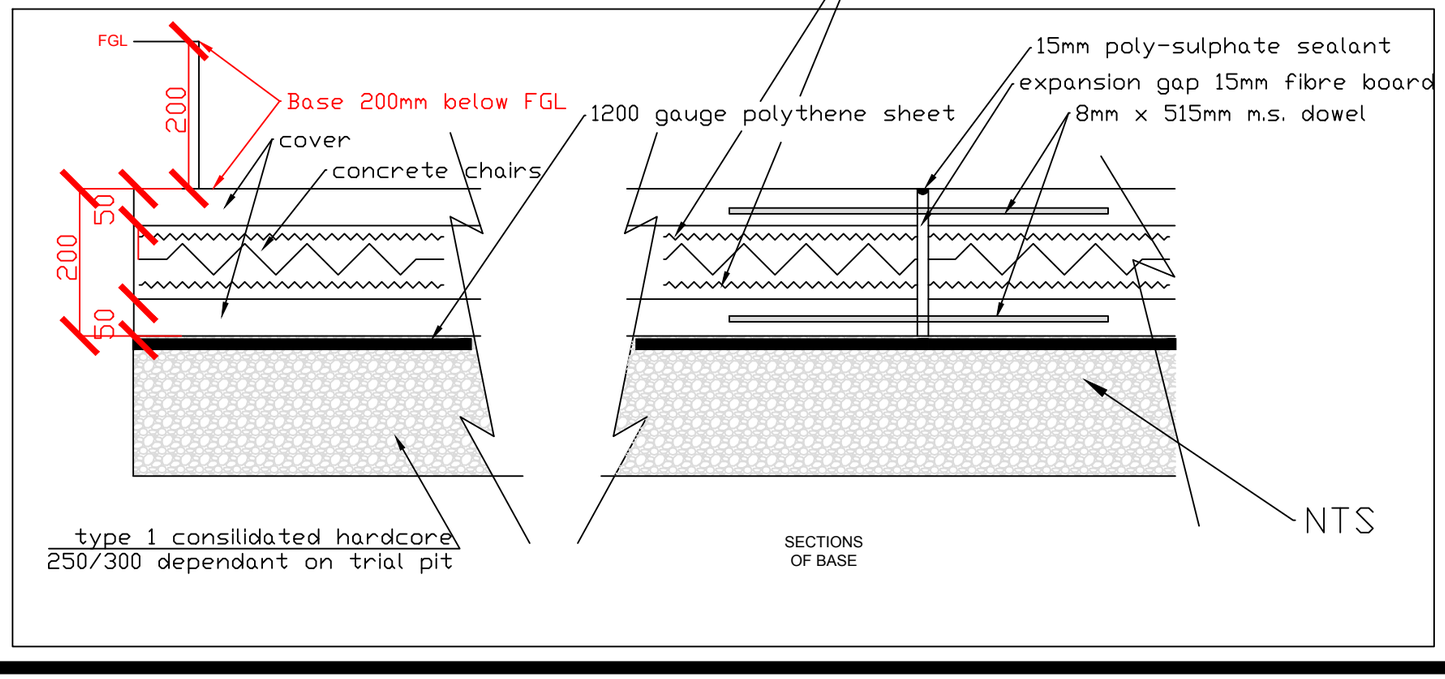

REV	DATE	DESCRIPTION

CLIENT

DESIGN CP2

DRAWING TITLE

CHANGING PLACES
MODULAR UNIT

SCALE	DATE	DRAWN BY	CHECKED BY
1:50	APR-2021	B W DAVIES	

@A3

healthmatic
REDMAN ROAD
PORTE MARSH IND. ESTATE
CALNE
WILTS
SN11 9PR
Tel: 01249 822063
Fax: 01249 823140
e-mail ops@healthmatic.com

DRAWING NUMBER | REVISION

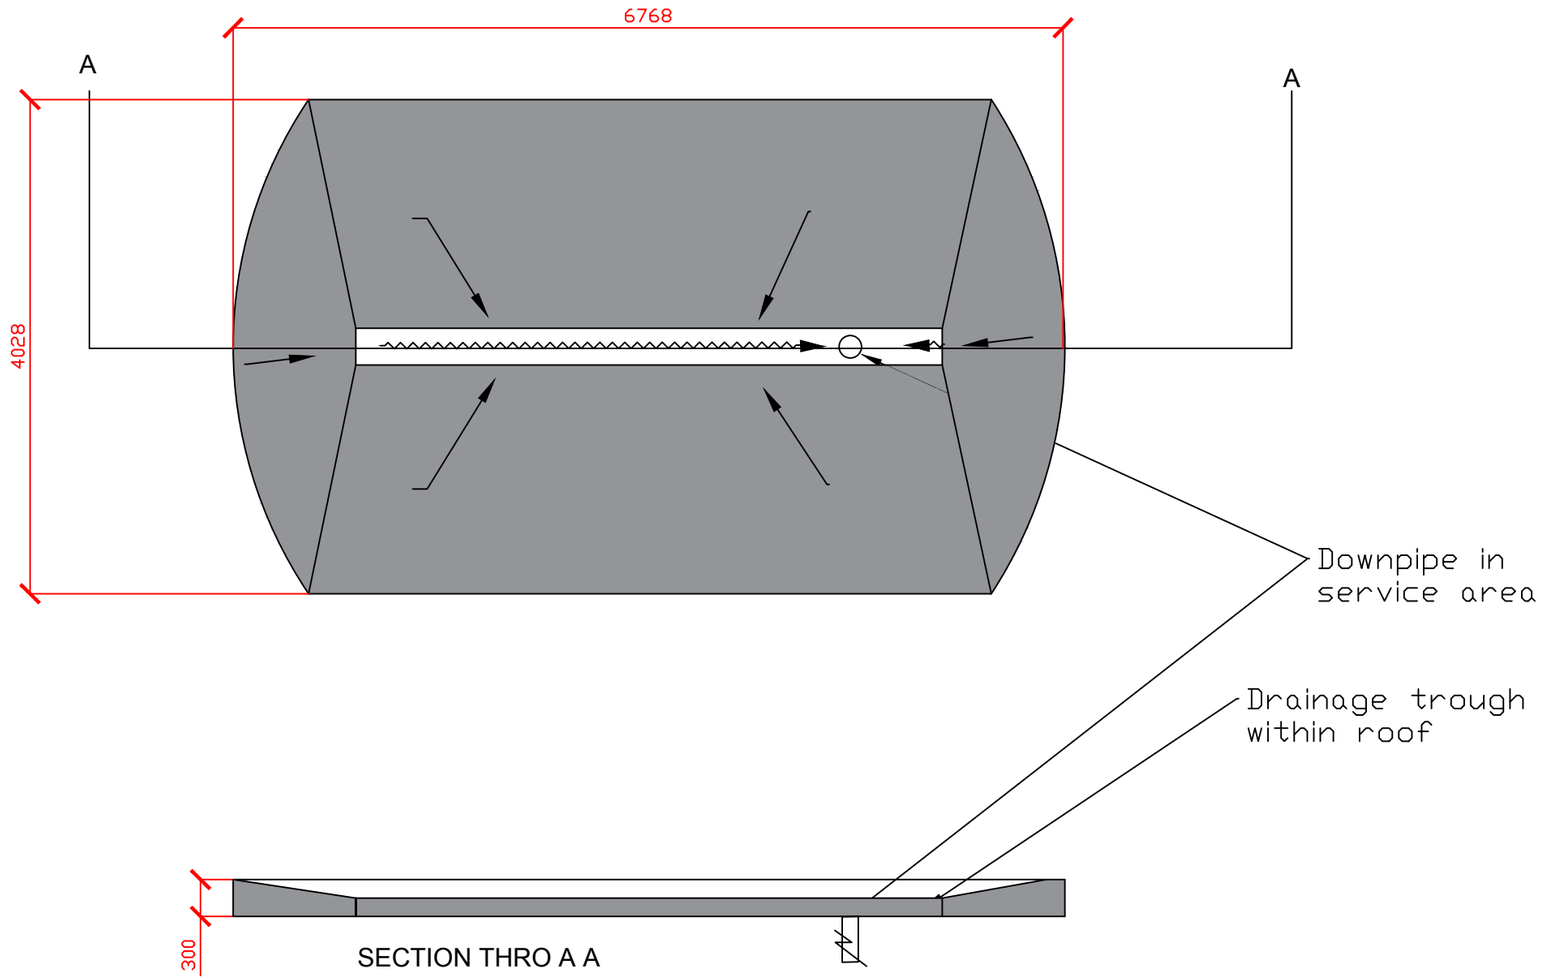

REV	DATE	DESCRIPTION

CLIENT

DESIGN CP2

DRAWING TITLE

CHANGING PLACES
MODULAR UNIT

SCALE	DATE	DRAWN BY	CHECKED BY
1:50	APR-2021	B W DAVIES	

@A3

healthmatic
REDMAN ROAD
PORTE MARSH IND. ESTATE
CALNE
WILTS
SN11 9PR
Tel: 01249 822063
Fax: 01249 823140
e-mail ops@healthmatic.com

DRAWING NUMBER	REVISION